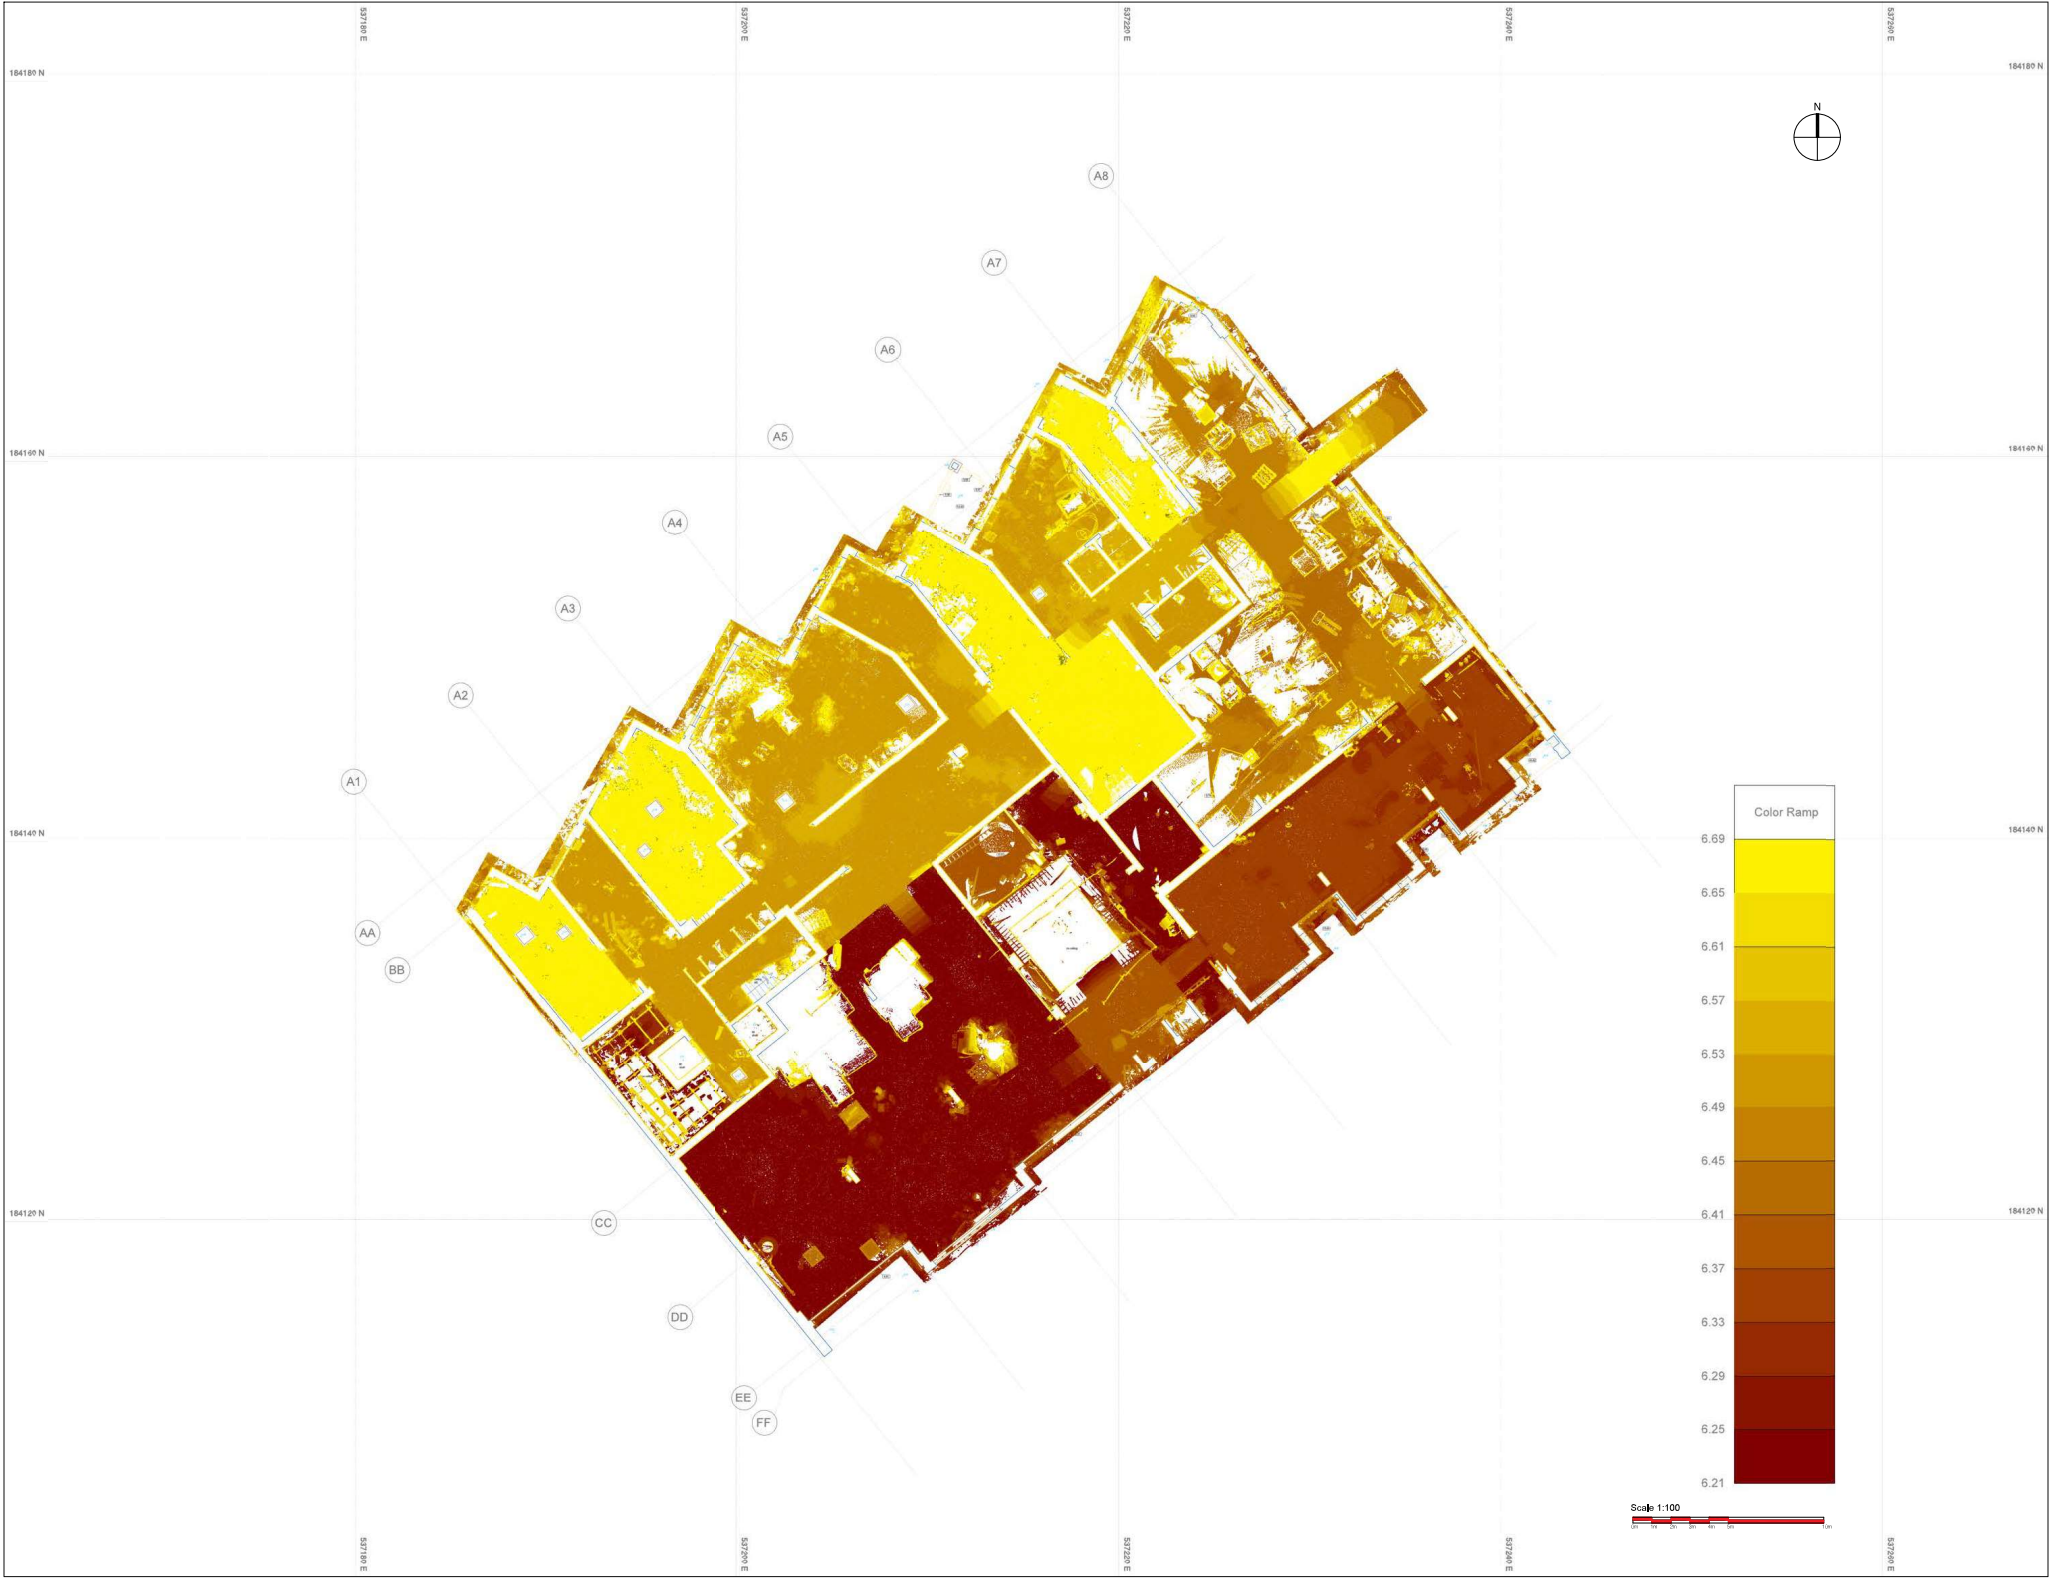

NOTES

Abbreviations

A/C	Air Conditioner	HT	Height
AB	Air Brick	IC	Inspection Cover
BK	Brick	IL	Invert Level
BO	Bollard	IR	Iron Railings
BS	Bus Stop	JB	Junction Box
BT	British Telecom cover	KD	Kerb Dropped
FC	Floor to Cill height	LP	Lamp Post
CL	Ceiling Level	LVL	Level
CO	Column	MH	Manhole
CONC	Concrete	MT	Meter
CPL	Coping Level	OH	Overhead
CPS	Concrete Paving Slabs	PT	Post
CTV	Cable Television Cover	RET	Retaining
DK	Drop Kerb	RS	Road Sign
DP	Down Pipe	SVP	Soil Vent Pipe
EP	Electricity Pole	SVP	Soil Vent Pipe
FB	Flower Bed	TCB	Telephone Call Box
FC	Fallow Ceiling	TBM	Temp. Bench Mark
FE	Fire Escape	TL	Traffic Light
FH	Fire Hydrant	TS	Tree
FHR	Fire Hose Reel	UTL	Unable To Lift
FL	Floor Level	VC	Vent
GP	Guard Post	VP	Vent Pipe
GU	Grate	WM	Water Meter
GV	Gate Valve	WP	Waste Pipe
CH	Cill to Head height	WV	Water Valve

COORDINATE SYSTEM

GRID

- Arbitrary - referred to building line
- Arbitrary - approx. referred to North
- Ordnance Survey National Grid

LEVELS

- Arbitrary - referred to a temporary bench mark
- Ordnance Survey Bench Mark
- Ordnance Survey National GPS Network

Rev	Date	By	Details

FLOOR PLAN SYMBOLS

- +20.00 Spot Level
- CL (2.50) Ceiling Height
- FCHR (2.50) Floor To False Ceiling Height
- BH 0.90 Floor To Beam Height
- FC 0.90 / CH 1.20 Floor To Cill Height/Cill To Head Height
- CL (2.50) Ceiling Level
- FCL (2.50) False Ceiling Level

www.redlaserscanning.co.uk
enquiry@redlaserscanning.co.uk
London Head Office
23 Sussex Street
SW1V 4RR
0207 477 2175

Project

Description

Ground Floor Plan Horizontality
6.21m - 6.69m

Survey Date	Drawing Date
Sheet: A0	Scale: 1:100
Drawn: AH	Checked: MS
Project No.	Drawing No.: 07
Preliminary	Revision: A